B.R. No: 219/Date: 31/7/2013

Inspection report for the work of : Construction of Culverts in 3rd main road at Ravindranagara, in Ward no. 13, in SSD

By

Sri. *G.M. Muniyappa*

Inspection Report

Name of Work	:	Construction of Culverts in 3rd main road at Ravindranagara, in Ward no. 13, in SSL
Est. Cost	:	
B.R. No & Dated	:	219/Date: 31/7/2013
Agency	:	KRIDL
Bill Amount	:	10,98,761.00
Date of Inspection	:	~~Dec~~ 19-09-13
Observations & Conclusions	:	

The above said Work-Construction of culverts in 3rd Main Road at Ravindranagara in Ward-(13) has been taken up by the Contractor. The above said work has been Inspected along with Concerned AE. The Drains of work executed has been Verified. The Measurements are checked by me and the found Satisfactory.

Asst Engineer
Ward no.13

G.M.MUNIYAPPA
B.E.(ELECT),B.E. (CIVIL)
EXECUTIVE ENGINEER(RTD)
PUBLIC WORKS DEPARTMENT

SKETCH SHOWING CONSTRUCTION OF CULVERTS IN 3RD MAIN ROAD AT RAVINDRANAGARA, IN WARD NO-13, IN SHETTYHALLI SUB DIVISION.

N

NOT TO SCALE

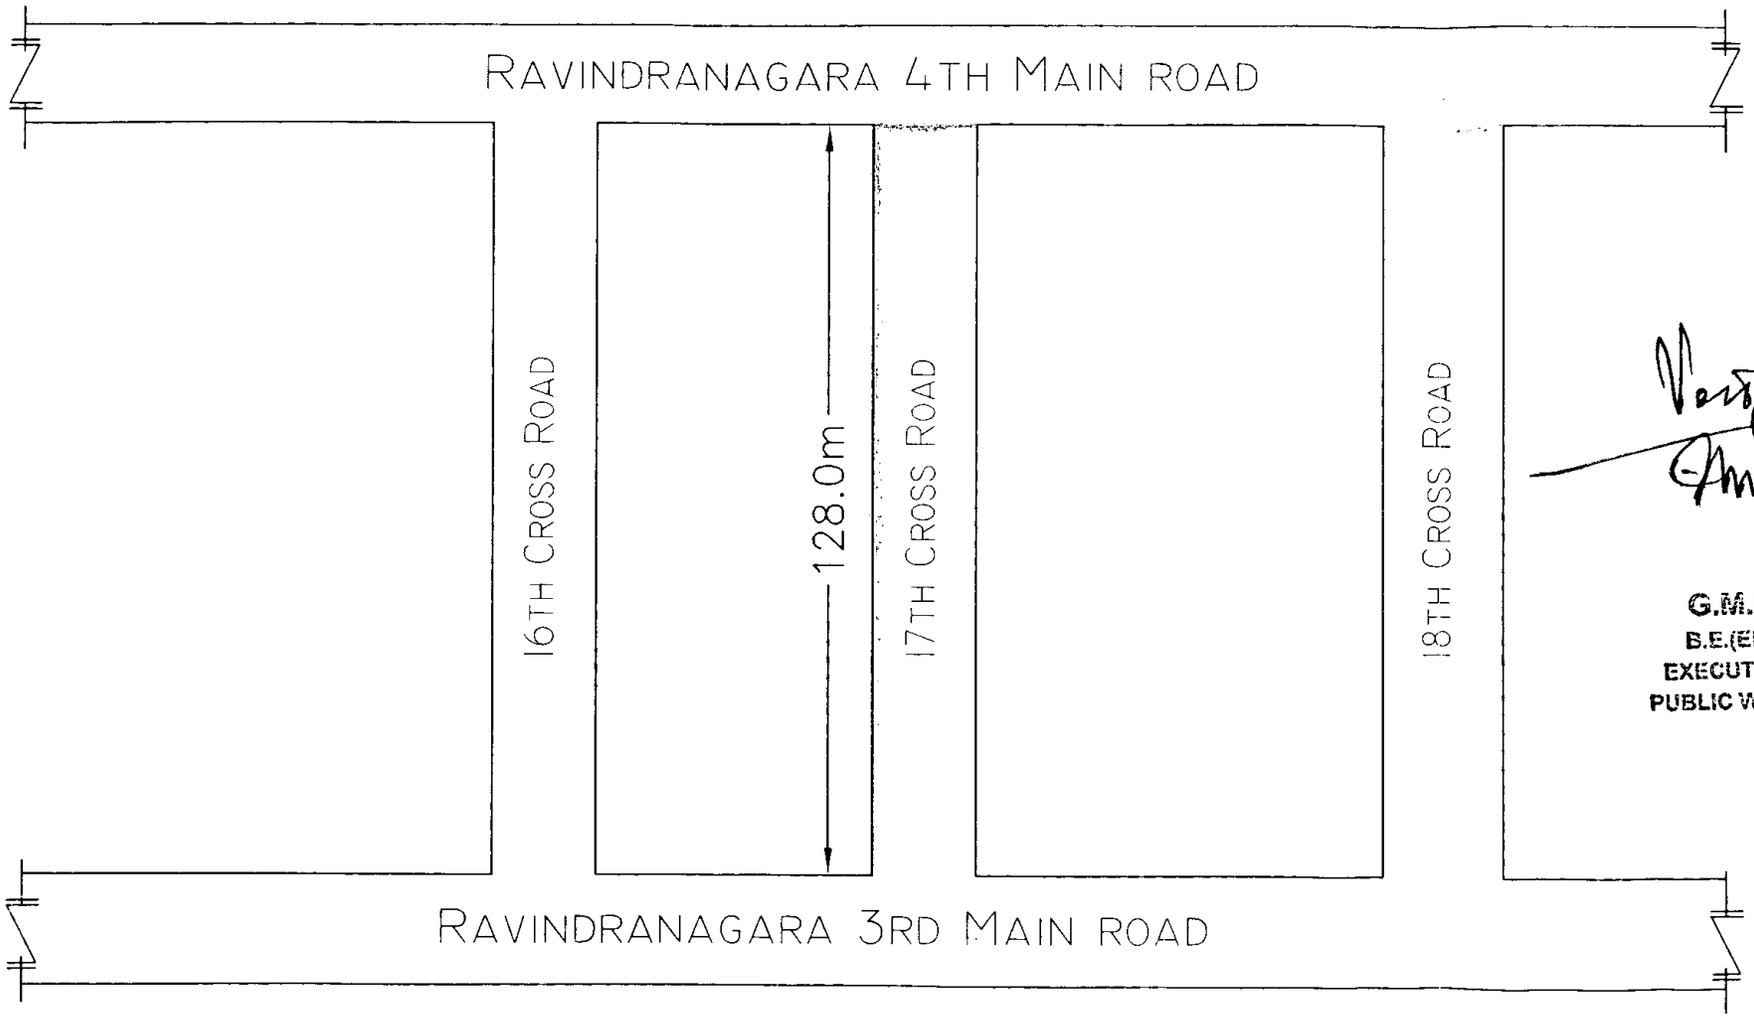

Verified

19/08/15

G.M.MUNIYAPPA,
B.E.(ELECT),B.E. (CIVIL)
EXECUTIVE ENGINEER(RTD)
PUBLIC WORKS DEPARTMENT

Asst Engineer
Ward No-13

INDEX

- RCC DRAIN
- CULVERT

B.R. No: 219/Date: 31/7/2013

Name Of Work: Construction of Culverts in 3rd main road at Ravindranagara, in Ward no. 13, in SSD

G.M.MUNIYAPPA,
B.E.(ELECT),B.E. (CIVIL)
EXECUTIVE ENGINEER(RTD)
PUBLIC WORKS DEPARTMENT

B.R. No: 219/Date: 31/7/2013

Name Of Work: Construction of Culverts in 3rd main road at Ravindranagara, in Ward no. 13, in SSD

G.M.MUNIYAPPA,
B.E.(ELECT),B.E. (CIVIL)
EXECUTIVE ENGINEER(CIVIL)
PUBLIC WORKS DEPARTMENT